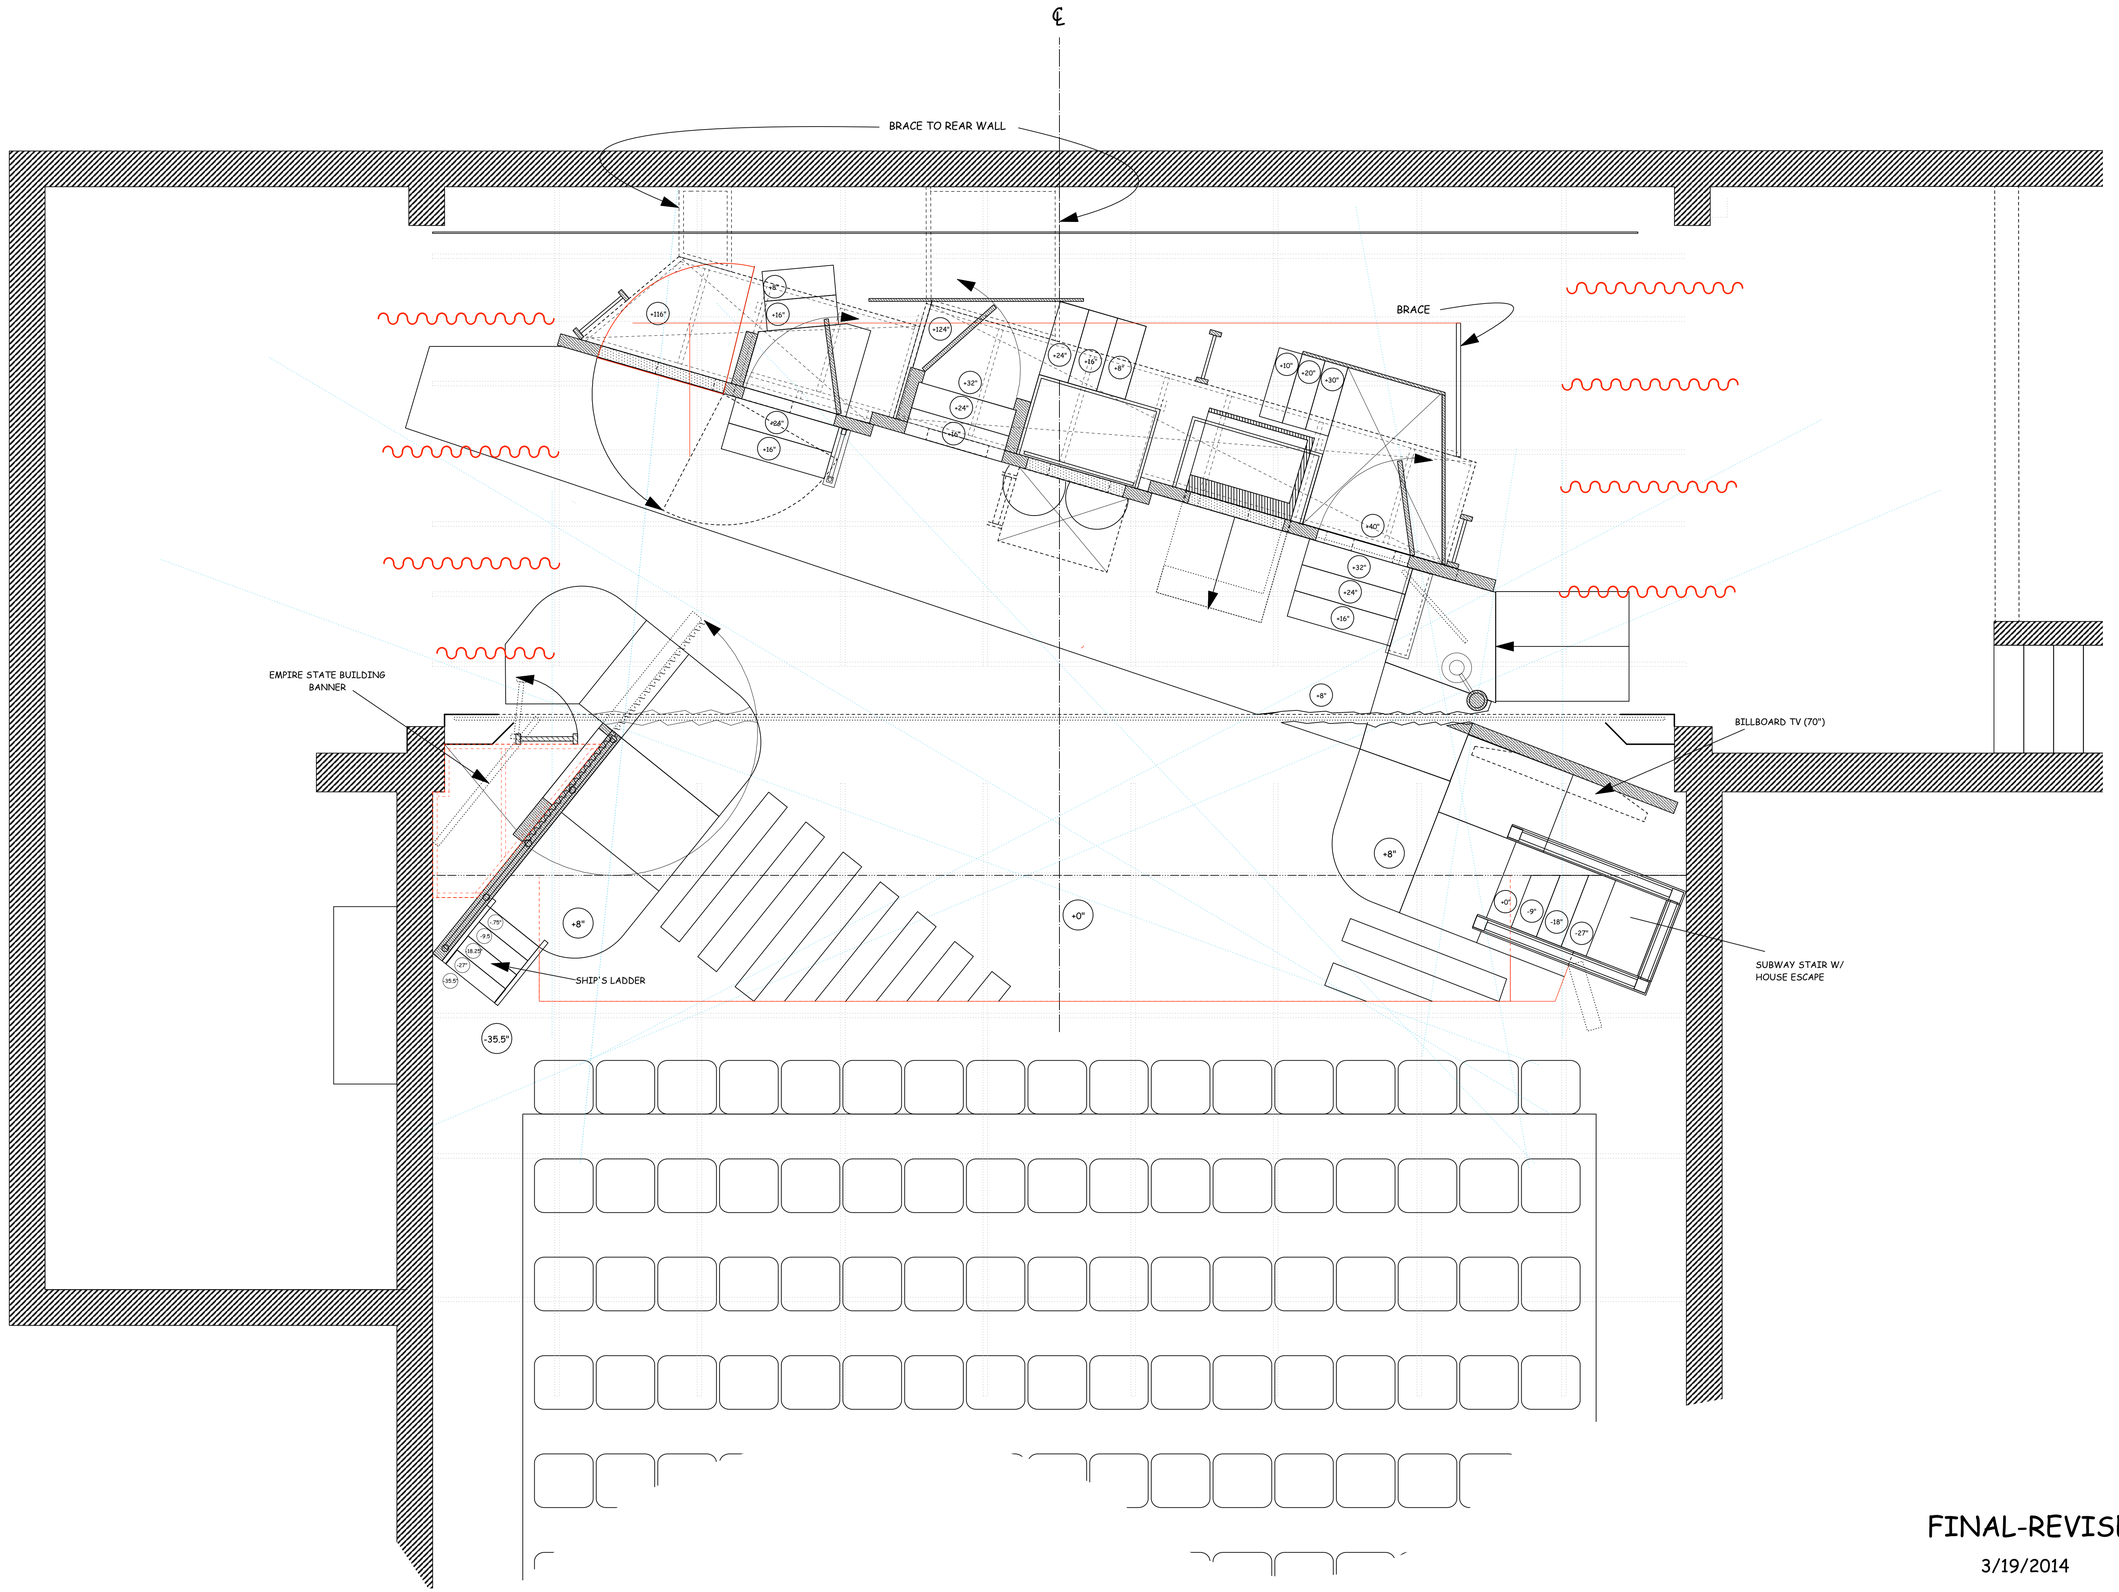

THIS IS A REPRESENTATION OF DESIGN CONCEPTS ONLY! DONAHUE DESIGN TAKES NO RESPONSIBILITY, AND HEREWITH DISCLAIMS LIABILITY FOR THE ERECTION, ENGINEERING OR USE OF ANY COMPONENT OR CONCEPT SHOWN ON THIS OR ANY OTHER DRAWING.IT IS THE RESPONSIBILITY OF THE VENDING COMPANIES TO ERECT THIS DESIGN USING PROPERLY ENGINEERED AND APPROVED MATERIALS, COMPONENTS & METHODS, INCLUDING BUT NOT LIMITED TO LOCAL BUILDING, FIRE & SAFETY CODES, AND ALL APPLICABLE O.S.H.A. STANDARDS.

ALL CONCEPTS, IDEA'S & DESIGN ELEMENTS SHOWN ON THIS DRAWING & ANY OTHER DOCUMENTATION ARE THE EXCLUSIVE INTELLECTUAL PROPERTY OF DONAHUE DESIGN & MAY ONLY BE USED FOR THIS PROJECT. ANY OTHER USE IS PROHIBITED, UNLESS EXPRESS WRITTEN PERMISSION HAS BEEN GRANTED BY DONAHUE DESIGN

REVIEW OR USE OF THIS DOCUMENT IMPLIES ACCEPTANCE OF THE ABOVE TERMS & CONDITIONS

Producer/Director:

WALTER STEARNS

Production Management:

Project:

AVENUE Q
MERCURY THEATER
CHICAGO

Drawing:

GROUND PLAN

REVISED:

Drawing #:

1

Date:
03/07/14

Drawn by:
AMD

Scale:
1/2" = 1'- 0"

FINAL-REVISED

3/19/2014

Donahue DESIGN
910 Reba Place
Evanston, Illinois 60201
(847) 332-1617 donahuedsign@earthlink.net

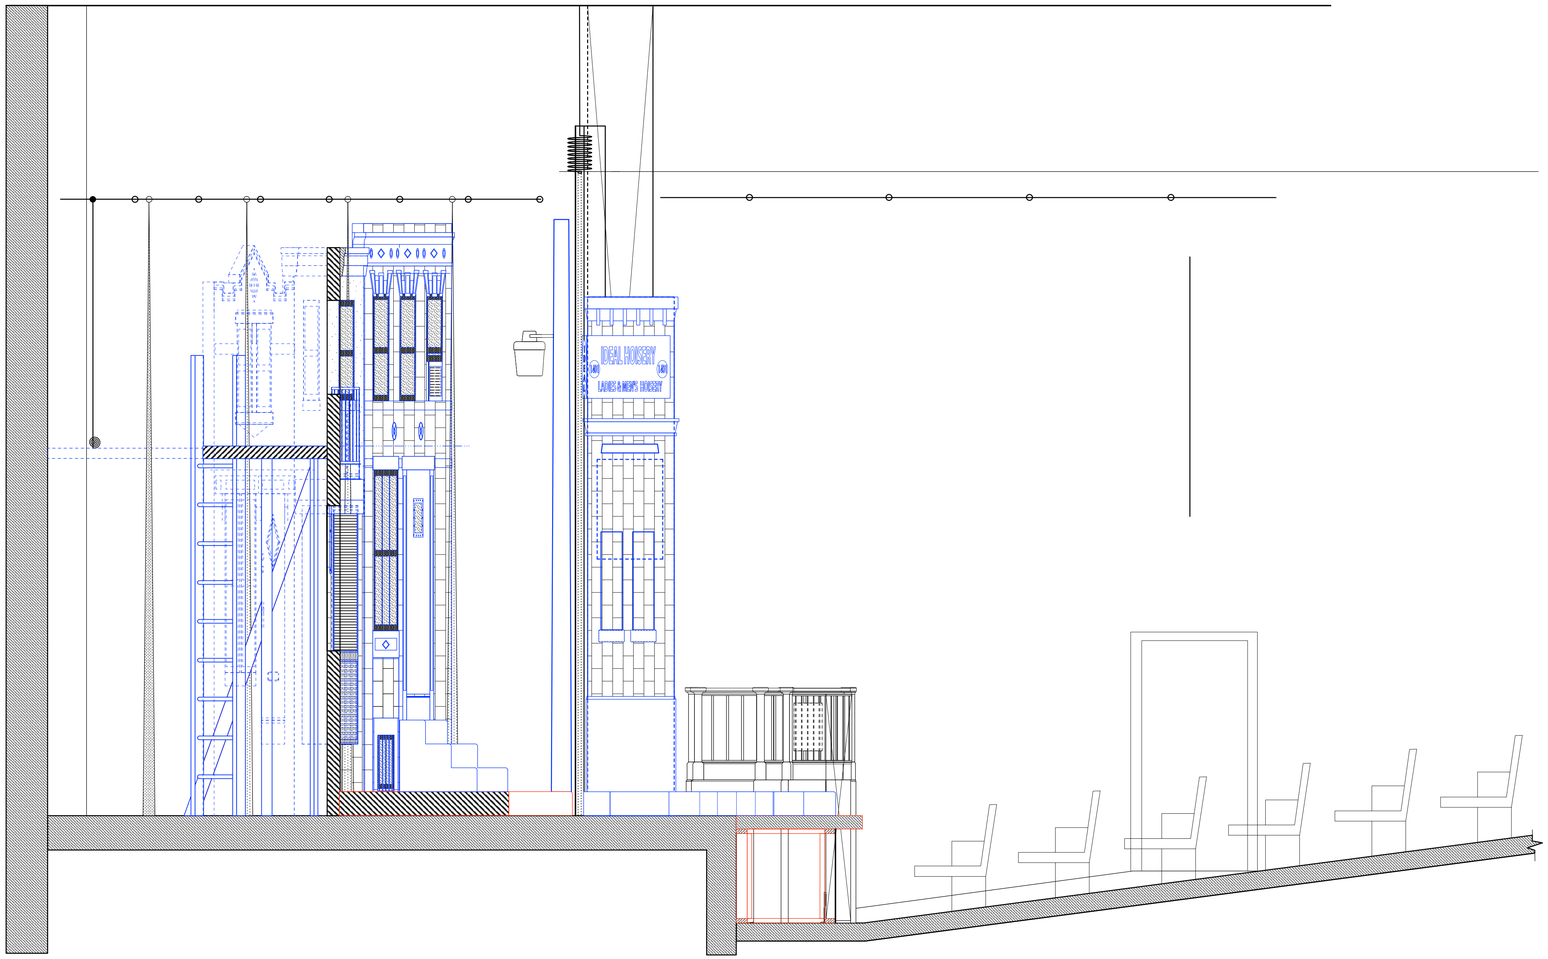

FINAL-REVISED

3/19/2014

THIS IS A REPRESENTATION OF DESIGN CONCEPTS ONLY! DONAHUE DESIGN TAKES NO RESPONSIBILITY, AND HEREWITH DISCLAIMS LIABILITY FOR THE ERECTION, ENGINEERING OR USE OF ANY COMPONENT OR CONCEPT SHOWN ON THIS OR ANY OTHER DRAWING. IT IS THE RESPONSIBILITY OF THE VENDING COMPANIES TO ERECT THIS DESIGN USING PROPERLY ENGINEERED AND APPROVED MATERIALS, COMPONENTS & METHODS, INCLUDING BUT NOT LIMITED TO LOCAL BUILDING, FIRE & SAFETY CODES, AND ALL APPLICABLE O.S.H.A. STANDARDS.

ALL CONCEPTS, IDEA'S & DESIGN ELEMENTS SHOWN ON THIS DRAWING & ANY OTHER DOCUMENTATION ARE THE EXCLUSIVE INTELLECTUAL PROPERTY OF DONAHUE DESIGN & MAY ONLY BE USED FOR THIS PROJECT. ANY OTHER USE IS PROHIBITED, UNLESS EXPRESS WRITTEN PERMISSION HAS BEEN GRANTED BY DONAHUE DESIGN

REVIEW OR USE OF THIS DOCUMENT IMPLIES ACCEPTANCE OF THE ABOVE TERMS & CONDITIONS

Producer/Director:

WALTER STEARNS

Production Management:

AVENUE Q
MERCURY THEATER
CHICAGO

Project:

Drawing:

SECTION

REVISED:

Drawing #:

2

Date:
03/07/14

Drawn by:
AMD

Scale:
1/2" = 1'- 0"

Donahue
DESIGN
910 Reba Place
Evanston, Illinois 60201
(847) 332-1617 donahuedsign@earthlink.net

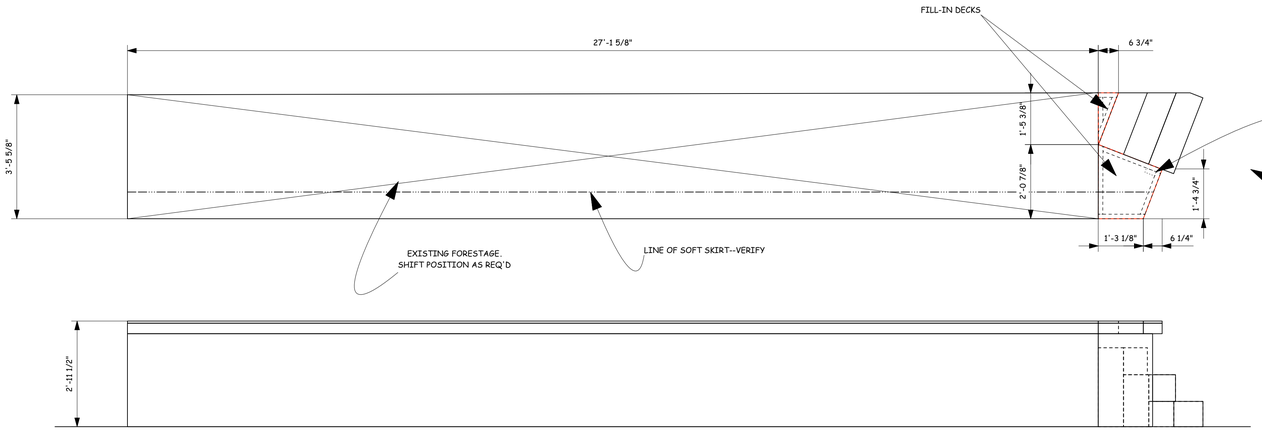

• FORESTAGE DECKING •

- 1/4" MASONITE TOP SHEATHING
- WORN ASPHALT PAINTED FINISH
- VERIFY SIZE/SPECIFICS OF EXISTING DECK

LEG TO ALLOW CLEAN CONTINUATION OF SOFT MASKING

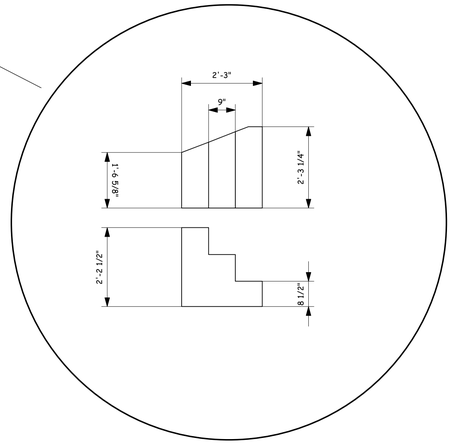

• SUBWAY STAIRS •

- ADAPT FROM EXISTING.
- SATIN BLACK PAINTED FINISH

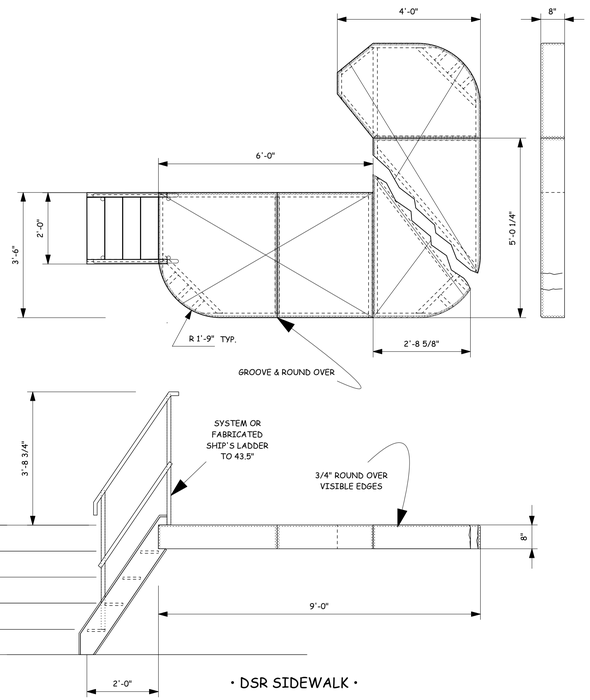

• DSR SIDEWALK •

- 1/4" MASONITE TOP SHEATHING
- WORN CONCRETE PAINTED FINISH
- SHIP'S LADDER RUSTED METAL FINISH

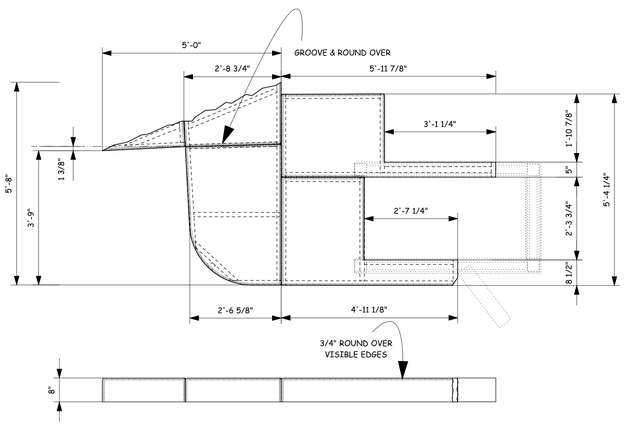

• DSL SIDEWALK •

- 1/4" MASONITE TOP SHEATHING
- WORN CONCRETE PAINTED FINISH

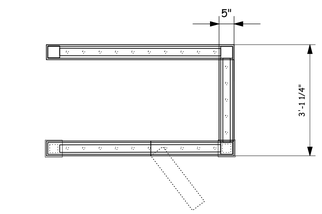

• SUBWAY ENTRANCE •

- BASE WORN CONCRETE PAINTED FINISH
- RAILING, ETC. SATIN FOREST GREEN PAINTED FINISH
- MODERATELY DISTRESSED/AGED

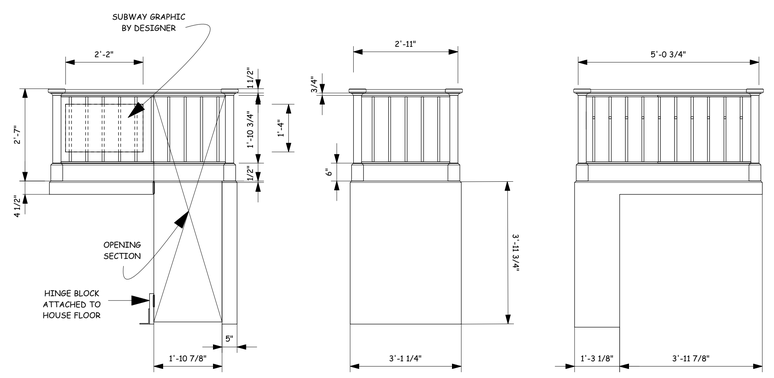

FINAL-REVISED

3/19/2014

THIS IS A REPRESENTATION OF DESIGN CONCEPTS ONLY! DONAHUE DESIGN TAKES NO RESPONSIBILITY, AND HEREWITH DISCLAIMS LIABILITY FOR THE ERECTION, ENGINEERING OR USE OF ANY COMPONENT OR CONCEPT SHOWN ON THIS OR ANY OTHER DRAWING. IT IS THE RESPONSIBILITY OF THE VENDING COMPANIES TO ERECT THIS DESIGN USING PROPERLY ENGINEERED AND APPROVED MATERIALS, COMPONENTS & METHODS, INCLUDING BUT NOT LIMITED TO LOCAL BUILDING, FIRE & SAFETY CODES, AND ALL APPLICABLE O.S.H.A. STANDARDS.

ALL CONCEPTS, IDEA'S & DESIGN ELEMENTS SHOWN ON THIS DRAWING & ANY OTHER DOCUMENTATION ARE THE EXCLUSIVE INTELLECTUAL PROPERTY OF DONAHUE DESIGN & MAY ONLY BE USED FOR THIS PROJECT. ANY OTHER USE IS PROHIBITED, UNLESS EXPRESS WRITTEN PERMISSION HAS BEEN GRANTED BY DONAHUE DESIGN

REVIEW OR USE OF THIS DOCUMENT IMPLIES ACCEPTANCE OF THE ABOVE TERMS & CONDITIONS

Producer/Director:

WALTER STEARNS

Production Management:

AVENUE Q
MERCURY THEATER
CHICAGO

Project:

Drawing:

FORESTAGE & SIDEWALK

REVISED:

Drawing #: 3

Date: 03/07/14

Drawn by: AMD

Scale: 1/2" = 1'- 0"

Donahue DESIGN
910 Reba Place
Evanston, Illinois 60201
(847) 332-1617 donahuedsign@earthlink.net

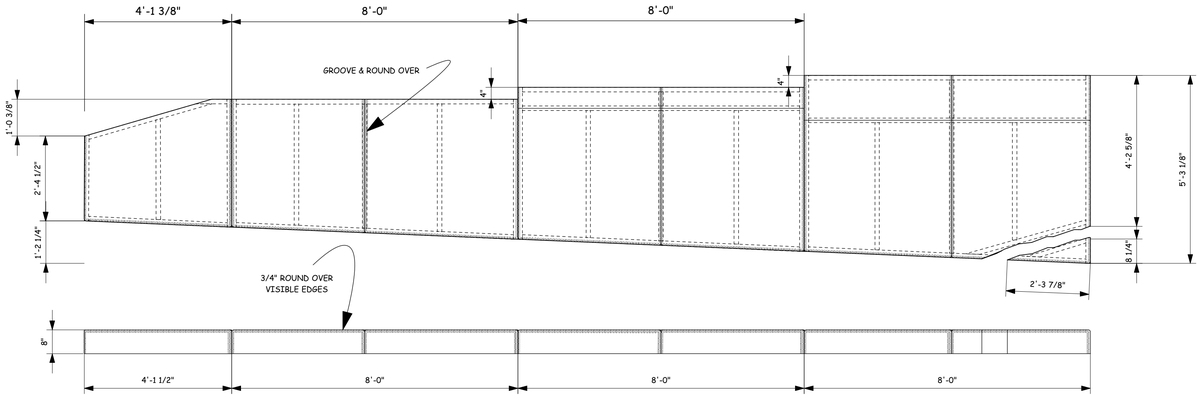

• MAIN US SIDEWALK •

• 1/4" MASONITE TOP SHEATHING
• WORN CONCRETE PAINTED FINISH

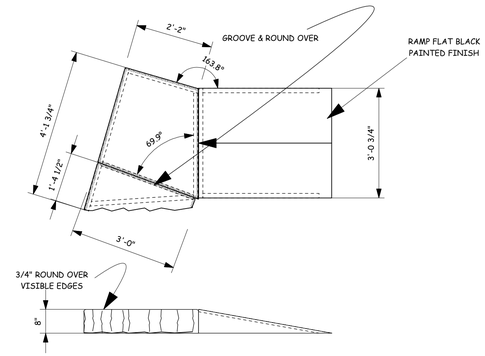

• OFFSTAGE RIGHT SIDEWALK •

• 1/4" MASONITE TOP SHEATHING
• WORN CONCRETE PAINTED FINISH

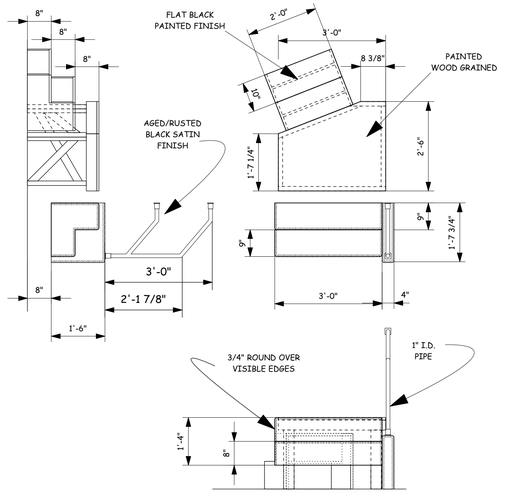

• BUILDING C STAIRS AND DECK •

• WORN CONCRETE PAINTED FINISH

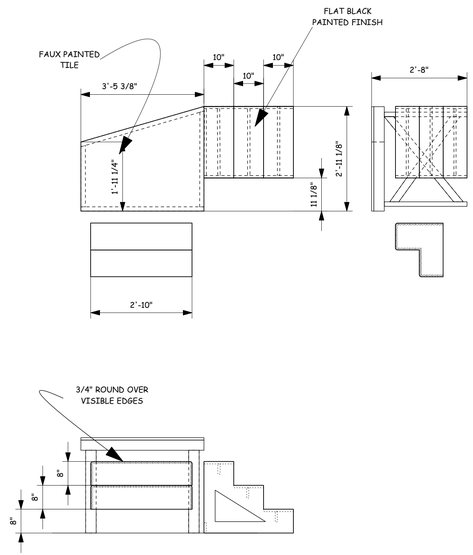

• BUILDING D STAIRS AND DECK •

• WORN CONCRETE PAINTED FINISH

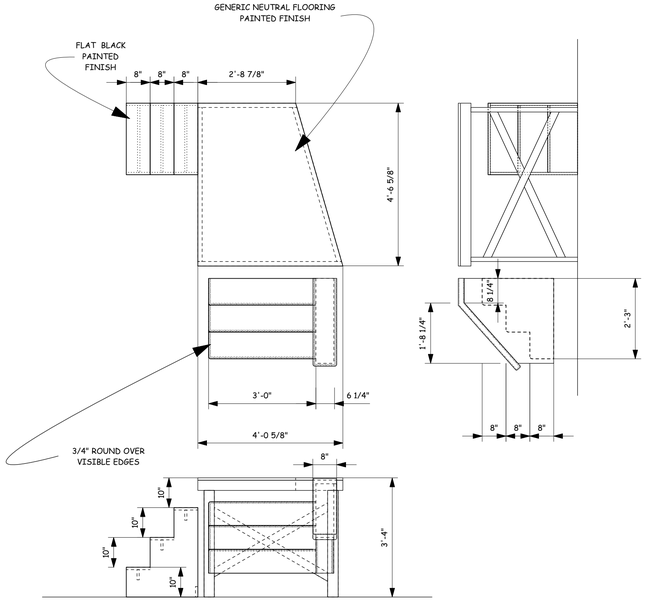

• BUILDING C STAIRS AND DECK •

• WORN CONCRETE PAINTED FINISH

FINAL-REVISED

3/19/2014

THIS IS A REPRESENTATION OF DESIGN CONCEPTS ONLY! DONAHUE DESIGN TAKES NO RESPONSIBILITY, AND HEREWITH DISCLAIMS LIABILITY FOR THE ERECTION, ENGINEERING OR USE OF ANY COMPONENT OR CONCEPT SHOWN ON THIS OR ANY OTHER DRAWING. IT IS THE RESPONSIBILITY OF THE VENDING COMPANIES TO ERECT THIS DESIGN USING PROPERLY ENGINEERED AND APPROVED MATERIALS, COMPONENTS & METHODS, INCLUDING BUT NOT LIMITED TO LOCAL BUILDING, FIRE & SAFETY CODES, AND ALL APPLICABLE O.S.H.A. STANDARDS.

ALL CONCEPTS, IDEA'S & DESIGN ELEMENTS SHOWN ON THIS DRAWING & ANY OTHER DOCUMENTATION ARE THE EXCLUSIVE INTELLECTUAL PROPERTY OF DONAHUE DESIGN & MAY ONLY BE USED FOR THIS PROJECT. ANY OTHER USE IS PROHIBITED, UNLESS EXPRESS WRITTEN PERMISSION HAS BEEN GRANTED BY DONAHUE DESIGN

REVIEW OR USE OF THIS DOCUMENT IMPLIES ACCEPTANCE OF THE ABOVE TERMS & CONDITIONS

Producer/Director:

WALTER STEARNS

Production Management:

Project:

AVENUE Q
MERCURY THEATER
CHICAGO

Drawing:

DECKS

REVISED:

Drawing #: **4**

Date: **03/07/14**

Drawn by: AMD

Scale: **1/2" = 1'- 0"**

Donahue DESIGN
910 Reba Place
Evanston, Illinois 60201
(847) 332-1617 donahuedsign@earthlink.net

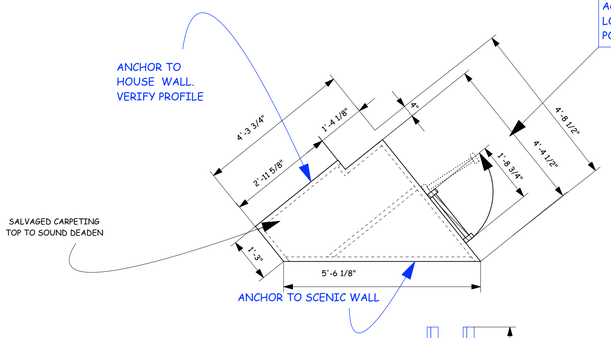

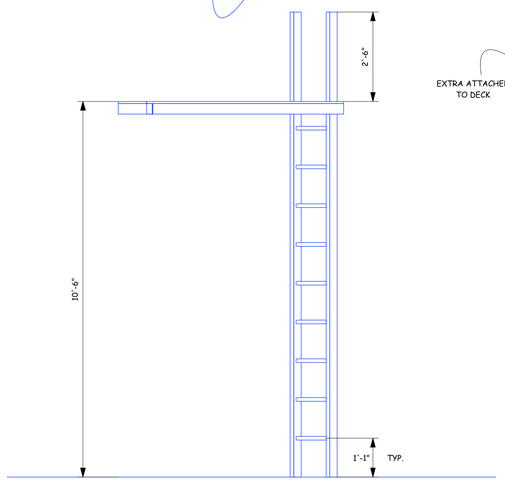

• BUILDING "A" DECK •

• FLAT DARK GRAY/BLACK PAINTED FINISH

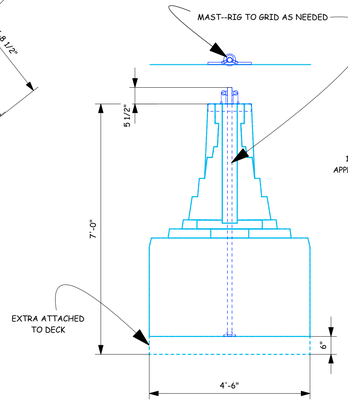

• EMPIRE STATE BUILDING •

• MUSLIN SOFT GOOD
• SIMPLE PAINTED DETAIL
• SIMPLE SAIL/MAST RIGGING TO FLOOR

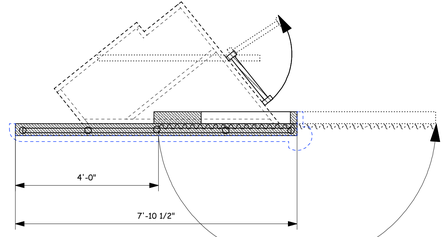

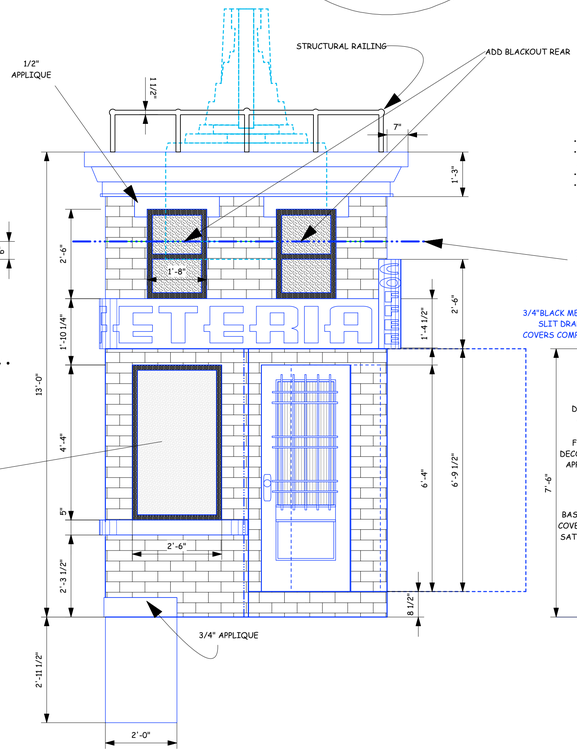

WINDOWS: ALL WINDOWS HAVE CLEAR "COR-X" GLAZING MOUNTED REAR ON WOOD FRAME.
BLACKOUT BEHIND OR BLACK SHEAR
FRONT ADDED AS NOTED
DOORS: PROVIDE ALL STOP MOLDING, HARDWARE, ETC. REQUIRED TO HANG DOORS.

• BUILDING "A"•

• STUDIO FLAT CONSTRUCTION
• FRAMING SUPPORTS DECK BEHIND (2 X 4 SUGGESTED_
• VACUFORM OR MASONITE PANELING BRICK
• DOOR/WINDOWS NOT PRACTICAL

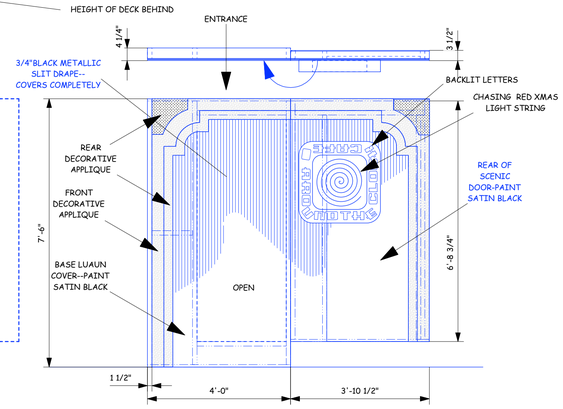

• BUILDING "A" CAFE REVEAL•

• STUDIO FLAT CONSTRUCTION
• SPARKLY FABRIC FOR APPLIQUES PROVIDED BY DESIGNER

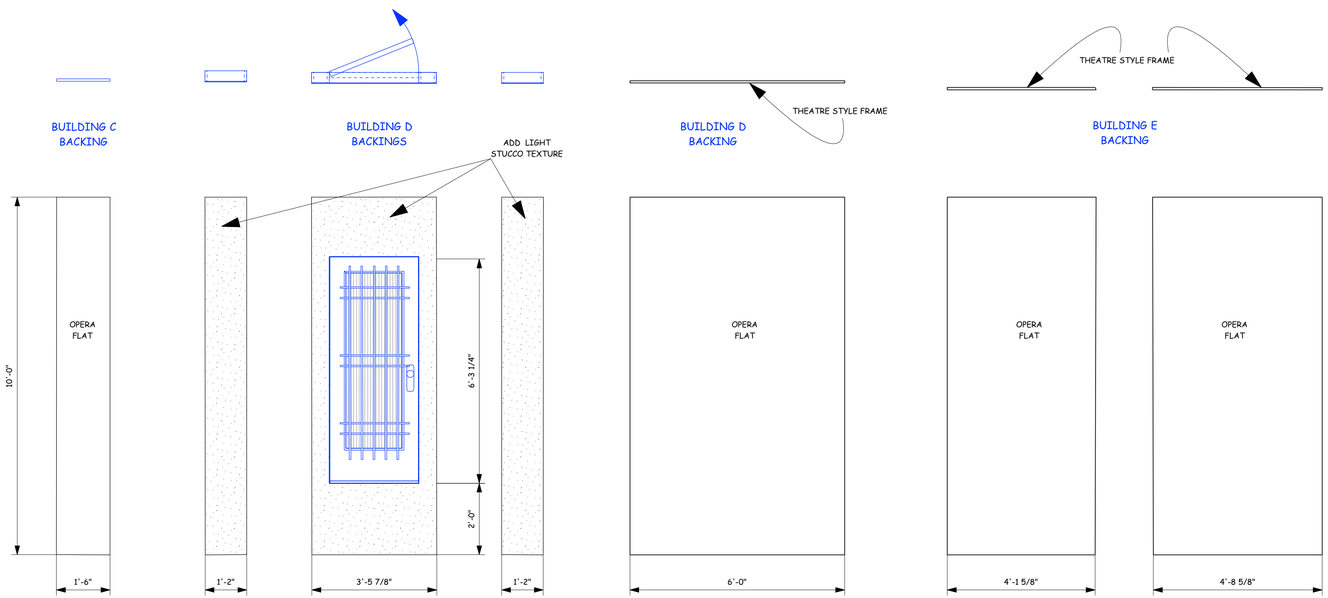

WINDOWS: ALL WINDOWS HAVE CLEAR "COR-X" GLAZING MOUNTED REAR ON WOOD FRAME.
BLACKOUT BEHIND OR BLACK SHEAR
FRONT ADDED AS NOTED
DOORS: PROVIDE ALL STOP MOLDING, HARDWARE, ETC. REQUIRED TO HANG DOORS.

• BUILDING BACKINGS•

• STUDIO FLAT CONSTRUCTION UNLESS NOTED

FINAL-REVISED
3/19/2014

DONAHUE DESIGN TAKES NO RESPONSIBILITY, AND HEREWITH DISCLAIMS LIABILITY FOR THE ERECTION, ENGINEERING OR USE OF ANY COMPONENT OR CONCEPT SHOWN ON THIS OR ANY OTHER DRAWING. IT IS THE RESPONSIBILITY OF THE VENDING COMPANIES TO ERECT THIS DESIGN USING PROPERLY ENGINEERED AND APPROVED MATERIALS, COMPONENTS & METHODS, INCLUDING BUT NOT LIMITED TO LOCAL BUILDING, FIRE & SAFETY CODES, AND ALL APPLICABLE O.S.H.A. STANDARDS.

ALL CONCEPTS, IDEA'S & DESIGN ELEMENTS SHOWN ON THIS DRAWING & ANY OTHER DOCUMENTATION ARE THE EXCLUSIVE INTELLECTUAL PROPERTY OF DONAHUE DESIGN & MAY ONLY BE USED FOR THIS PROJECT. ANY OTHER USE IS PROHIBITED, UNLESS EXPRESS WRITTEN PERMISSION HAS BEEN GRANTED BY DONAHUE DESIGN

REVIEW OR USE OF THIS DOCUMENT IMPLIES ACCEPTANCE OF THE ABOVE TERMS & CONDITIONS

Producer/Diector:

WALTER STEARNS

Production Management:

Project:

AVENUE Q
MERCURY THEATER
CHICAGO

Drawing:

BUILDINGS ELEVATIONS

REVISED:

Drawing #: 5

Date: **03/07/14**

Drawn by: AMD

Scale: **1/2" = 1'- 0"**

Donahue DESIGN
910 Reba Place
Evanston, Illinois 60201
(847) 332-1617 donahuedsign@earthlink.net

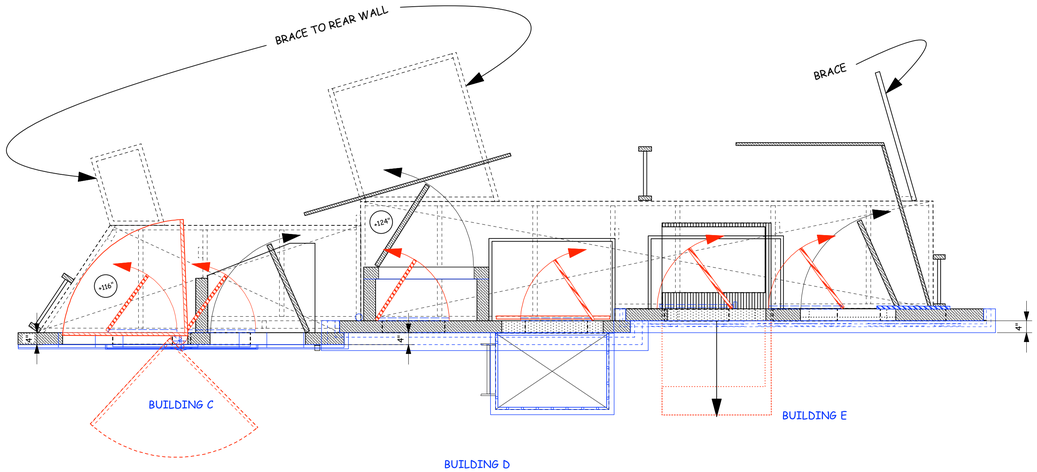

BUILDING D

WINDOWS: ALL WINDOWS HAVE CLEAR "COR-X" GLAZING MOUNTED REAR ON WOOD FRAME. BLACKOUT BEHIND OR BLACK SHEAR FRONT ADDED AS NOTED
DOORS: PROVIDE ALL STOP MOLDING, HARDWARE, ETC. REQUIRED TO HANG DOORS.

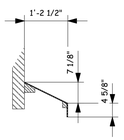

SECTION A - A'

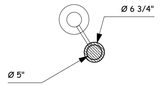

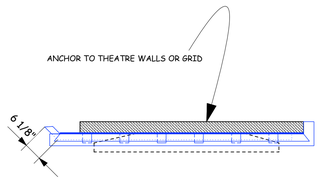

BUILDING F

• BUILDINGS "C THROUGH E"•

- STUDIO FLAT CONSTRUCTION
- FRAMING SUPPORTS DECK BEHIND (2 X 4 SUGGESTED_
- VACUFORM OR MASONITE PANELING BRICK
- DOORS PRACTICAL UNLESS NOTED
- WINDOWS PRACTICAL BUT SWING/SLIDE AS SHOWN
- MODERATE DISTRESSING THROUGHOUT

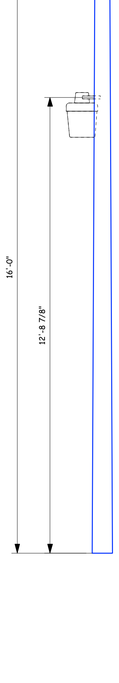

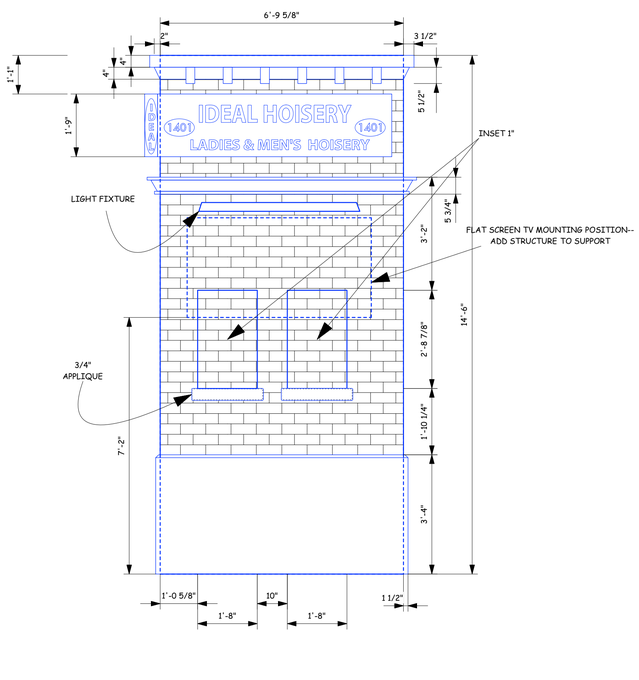

• BUILDING "F"•

- STUDIO FLAT CONSTRUCTION
- VACUFORM OR MASONITE PANELING BRICK
- MODERATE DISTRESSING THROUGHOUT

FINAL-REVISED

3/19/2014

THIS IS A REPRESENTATION OF DESIGN CONCEPTS ONLY! DONAHUE DESIGN TAKES NO RESPONSIBILITY, AND HEREWITH DISCLAIMS LIABILITY FOR THE ERECTION, ENGINEERING OR USE OF ANY COMPONENT OR CONCEPT SHOWN ON THIS OR ANY OTHER DRAWING. IT IS THE RESPONSIBILITY OF THE VENDING COMPANIES TO ERECT THIS DESIGN USING PROPERLY ENGINEERED AND APPROVED MATERIALS, COMPONENTS & METHODS, INCLUDING BUT NOT LIMITED TO LOCAL BUILDING, FIRE & SAFETY CODES, AND ALL APPLICABLE O.S.H.A. STANDARDS.

ALL CONCEPTS, IDEA'S & DESIGN ELEMENTS SHOWN ON THIS DRAWING & ANY OTHER DOCUMENTATION ARE THE EXCLUSIVE INTELLECTUAL PROPERTY OF DONAHUE DESIGN & MAY ONLY BE USED FOR THIS PROJECT. ANY OTHER USE IS PROHIBITED, UNLESS EXPRESS WRITTEN PERMISSION HAS BEEN GRANTED BY DONAHUE DESIGN

REVIEW OR USE OF THIS DOCUMENT IMPLIES ACCEPTANCE OF THE ABOVE TERMS & CONDITIONS

Producer/Director:

WALTER STEARNS

Production Management:

Project:

AVENUE Q
MERCURY THEATER
CHICAGO

Drawing:

BUILDINGS ELEVATIONS

REVISED:

Drawing #: 6

Date: 03/07/14

Drawn by: AMD

Scale: 1/2" = 1'- 0"

Donahue DESIGN
910 Reba Place
Evanston, Illinois 60201
(847) 332-1617 donahuedsign@earthlink.net

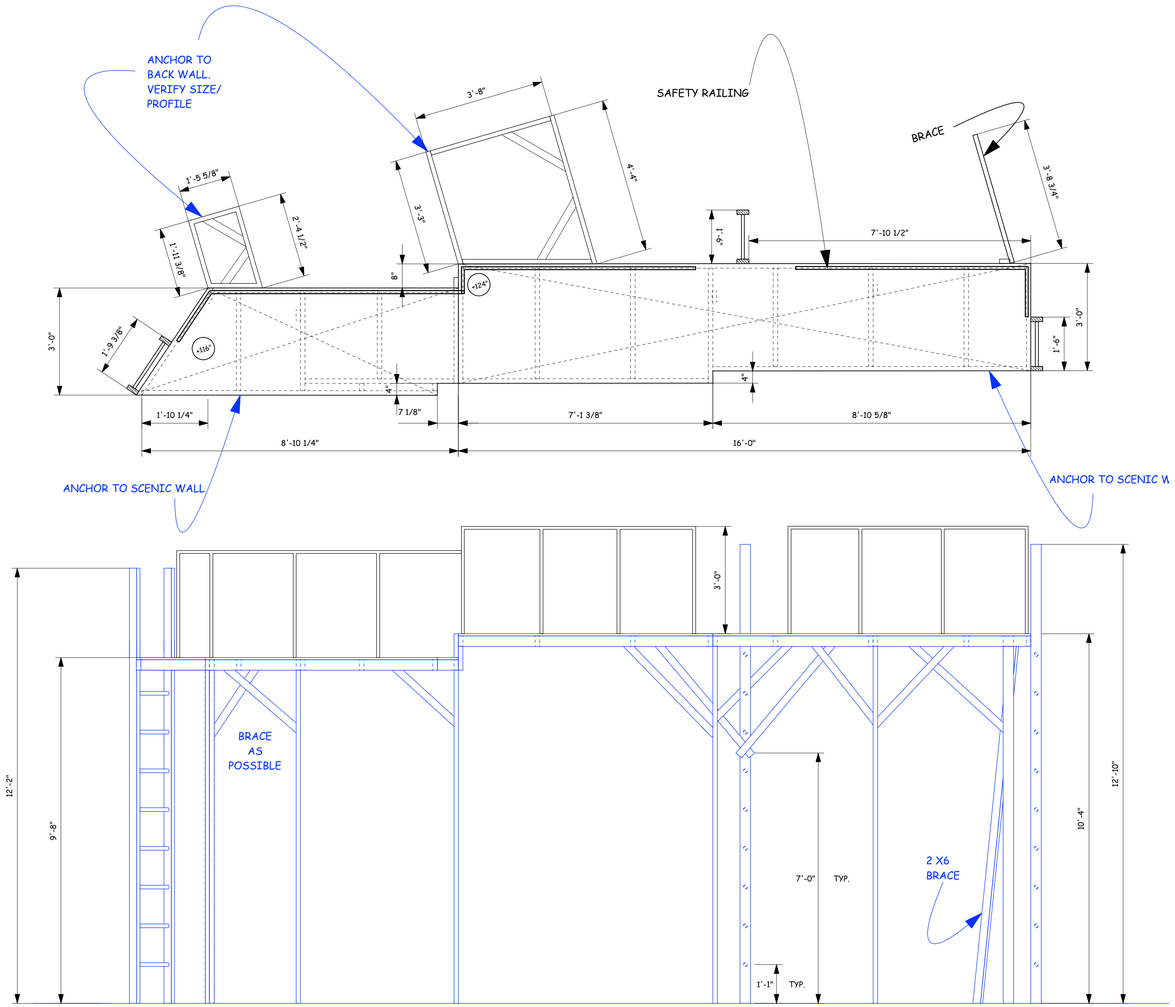

• BUILDINGS "B THROUGH E" SCAFFOLD •

• ANCHORS TO THEATRE BACK WALL & SCENIC WALL TO SUPPORT AND BRACE
• SALVAGED CARPET TOP TO SOUND DEADEN.
• FLAT BLACK PAINTED FINISH
• SAFETY RAIL MAY VARY BUT NEEDS TO BE CLEAN REGULAR DESIGN

FINAL-REVISED
3/19/2014

THIS IS A REPRESENTATION OF DESIGN CONCEPTS ONLY! DONAHUE DESIGN TAKES NO RESPONSIBILITY, AND HEREWITH DISCLAIMS LIABILITY FOR THE ERECTION, ENGINEERING OR USE OF ANY COMPONENT OR CONCEPT SHOWN ON THIS OR ANY OTHER DRAWING. IT IS THE RESPONSIBILITY OF THE VENDING COMPANIES TO ERECT THIS DESIGN USING PROPERLY ENGINEERED AND APPROVED MATERIALS, COMPONENTS & METHODS, INCLUDING BUT NOT LIMITED TO LOCAL BUILDING, FIRE & SAFETY CODES, AND ALL APPLICABLE O.S.H.A. STANDARDS.

ALL CONCEPTS, IDEA'S & DESIGN ELEMENTS SHOWN ON THIS DRAWING & ANY OTHER DOCUMENTATION ARE THE EXCLUSIVE INTELLECTUAL PROPERTY OF DONAHUE DESIGN & MAY ONLY BE USED FOR THIS PROJECT. ANY OTHER USE IS PROHIBITED. UNLESS EXPRESS WRITTEN PERMISSION HAS BEEN GRANTED BY DONAHUE DESIGN

REVIEW OR USE OF THIS DOCUMENT IMPLIES ACCEPTANCE OF THE ABOVE TERMS & CONDITIONS

Producer/Diector:

WALTER STEARNS

Production Management:

Project:

AVENUE Q
MERCURY THEATER CHICAGO

Drawing:

BUILDINGS ELEVATIONS

REVISED:

Drawing #: 7

Date: 03/07/14

Drawn by: AMD

Scale: 1/2" = 1'- 0"

Donahue DESIGN
910 Reba Place
Evanston, Illinois 60201
(847) 332-1617 donahuedsign@earthlink.net

BUILDING C
SWINGOUT

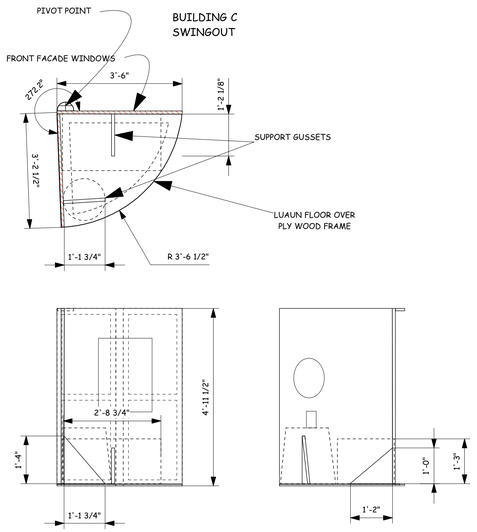

BUILDING D
SCRIM BACKING

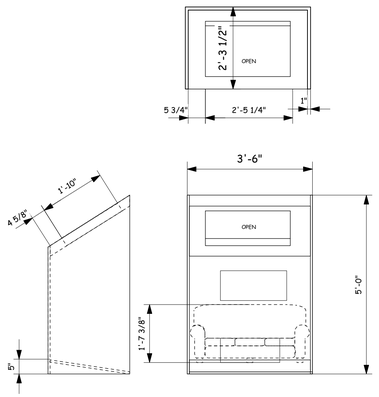

BUILDING E
WINDOW OPENING

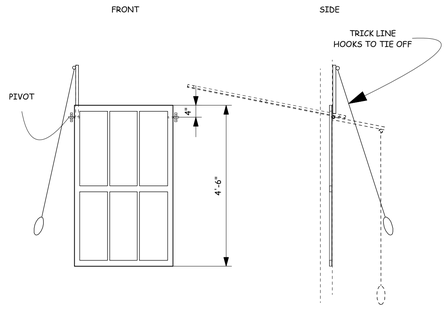

BUILDING E
WINDOW BACKING

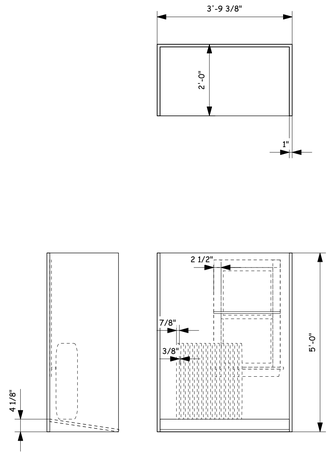

BUILDING E
LOWER SLIDE OUT

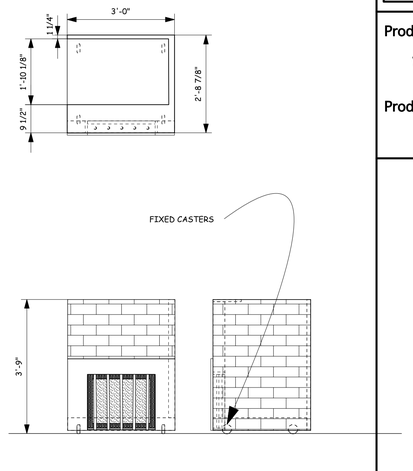

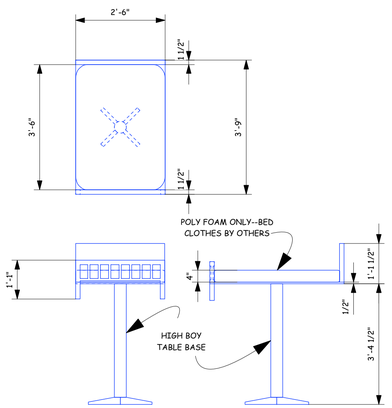

HOSPITAL BED

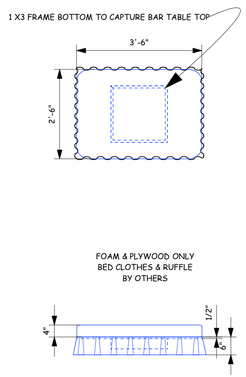

KATE'S BED

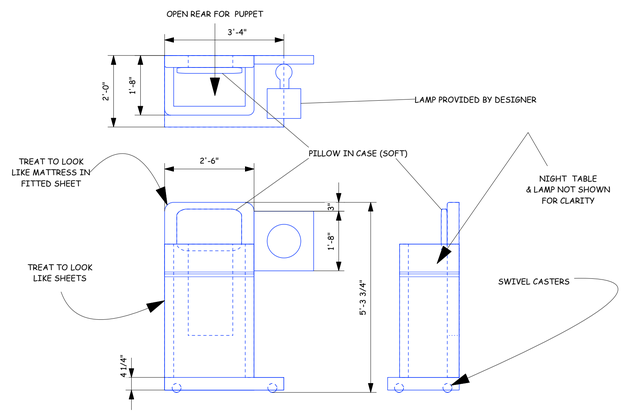

NICKY & ROD BEDS

- BEDS PLAY IN VERTICAL ORIENTATION SHOWN
- MAKE TWO (REVERSE & REPEAT). OMIT NIGHTSTAND AND LIGHT ON SECOND.

• BEDS•

FINAL-REVISED
3/19/2014

THIS IS A REPRESENTATION OF DESIGN CONCEPTS ONLY! DONAHUE DESIGN TAKES NO RESPONSIBILITY, AND HEREWITH DISCLAIMS LIABILITY FOR THE ERECTION, ENGINEERING OR USE OF ANY COMPONENT OR CONCEPT SHOWN ON THIS OR ANY OTHER DRAWING. IT IS THE RESPONSIBILITY OF THE VENDING COMPANIES TO ERECT THIS DESIGN USING PROPERLY ENGINEERED AND APPROVED MATERIALS, COMPONENTS & METHODS, INCLUDING BUT NOT LIMITED TO LOCAL BUILDING, FIRE & SAFETY CODES, AND ALL APPLICABLE O.S.H.A. STANDARDS.

ALL CONCEPTS, IDEA'S & DESIGN ELEMENTS SHOWN ON THIS DRAWING & ANY OTHER DOCUMENTATION ARE THE EXCLUSIVE INTELLECTUAL PROPERTY OF DONAHUE DESIGN & MAY ONLY BE USED FOR THIS PROJECT. ANY OTHER USE IS PROHIBITED, UNLESS EXPRESS WRITTEN PERMISSION HAS BEEN GRANTED BY DONAHUE DESIGN

REVIEW OR USE OF THIS DOCUMENT IMPLIES ACCEPTANCE OF THE ABOVE TERMS & CONDITIONS

Producer/Diector:

WALTER STEARNS

Production Management:

AVENUE Q
MERCURY THEATER
CHICAGO

Project:

Drawing:

MISCELLANEAOUS

REVISED:

Drawing #:

8

Date:
03/07/14

Drawn by:
AMD

Scale:
1/2" = 1'- 0"

Donahue DESIGN
910 Reba Place
Evanston, Illinois 60201
(847) 332-1617 donahuedsign@earthlink.net